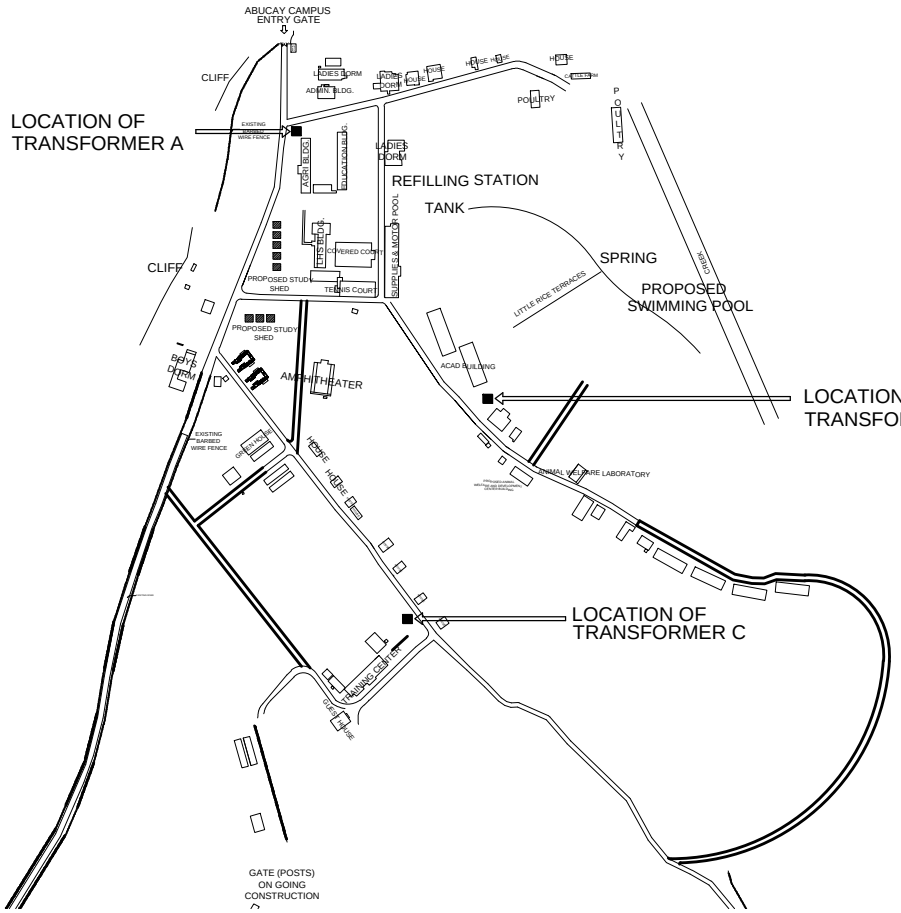

ELECTRICAL SYSTEM LOCATION

SCALE NTS

BATAAN PENINSULA STATE UNIVERSITY
TECHNICAL WORKING GROUP FOR INFRASTRUCTURE

CAPITOL COMPOUND, BRGY. TENEJERO, CITY OF BALANGA, BATAAN,
E-MAIL: [illegible] / [illegible]
TELEPHONE NO.: (047) 237-12-68

NOTE:
WRITTEN DIMENSIONS ON THESE DRAWINGS SHALL HAVE PRECEDENCE OVER SCALED DIMENSIONS. CONTRACTOR SHALL VERIFY AND BE RESPONSIBLE FOR ALL DIMENSIONS AND CONDITIONS ON THE JOB. ANY DISCREPANCY SHALL BE REPORTED TO THE ARCHITECT/ENGINEER BEFORE ANY WORK IS PERFORMED. DO NOT SCALE DRAWINGS. ANY VARIATIONS FROM THE DRAWINGS AND CONDITIONS SHOWN BY THESE DRAWINGS SHALL BE VERIFIED WITH THE ARCHITECT/ENGINEER.

NOTE:
ANY DISCREPANCY ON ALL DRAWINGS & SPECIFICATIONS SHALL BE REPORTED TO THE ARCHITECT/ENGINEER BEFORE ANY WORK IS PERFORMED. DO NOT SCALE DRAWINGS. ANY VARIATIONS FROM THE DRAWINGS AND CONDITIONS SHOWN BY THESE DRAWINGS SHALL BE VERIFIED WITH THE ARCHITECT/ENGINEER.

NOTE:
IF IN DOUBT, DO NOT SCALE

SCHEDULE SHEET

ARCHITECTURAL

SHEET NUMBER	DESCRIPTION

REPUBLIC OF THE PHILIPPINES
DEPARTMENT OF PUBLIC WORKS & HIGHWAYS
OFFICE OF THE BUILDING OFFICIAL

DISTRICT/CITY/MUNICIPALITY

LAND USE & ZONING

LINE & GRADE

ARCHITECTURAL

STRUCTURAL

SANITARY

ELECTRICAL

MECHANICAL

ELECTRONICS

PROJECT TITLE:
UPGRADING OF ELECTRICAL SYSTEM AT ABUCAY CAMPUS

LOCATION:
BPSU ABUCAY CAMPUS, ABUCAY BATAAN

STRUCTURAL ENGINEER
REG. NO :
PTR. NO :
PLACE :
TIN NO :

MASTER PLUMBER/SANITARY ENGINEER
REG. NO :
PTR. NO :
PLACE :
TIN NO :

PROFESSIONAL ELECTRICAL ENGINEER
REG. NO :
PTR. NO :
PLACE :
TIN NO :

PROFESSIONAL MECHANICAL ENGINEER
REG. NO :
PTR. NO :
PLACE :
TIN NO :

REVISION

NO.	DESCRIPTION	DATE
1		
2		

DESIGNED BY:
AR. ROXETTE S. UMEREZ
ARCHITECT I, BPSU TWG

CHECKED BY:
AR. JO-ANA MARI Z. TANEGA
ARCHITECT I, PPES OFFICE

CONSULTANT BY:
AR. DANILO Y. GALURA
ARCHITECT II, TWG CONSULTANT

RECOMMENDING BY:
DR. EDMUNDO C. TUNGOL
VICE PRESIDENT ADMIN. & FINANCE

APPROVED BY:
DR. GREGORIO J. RODIS
UNIVERSITY PRESIDENT

REPUBLIC ACT 9266.
NOTE: THIS DRAWING, AS AN INSTRUMENT OF SERVICE IS THE PROPERTY OF BATAAN PENINSULA STATE UNIVERSITY AND AS SUCH MUST NOT BE REPRODUCED OR COPIED IN PART OR IN WHOLE WITHOUT THEIR PERMISSION ALL DRAWINGS ARE TO BE RETURNED WHEN NO LONGER IN USE.

SHEET CONTENT:
SITE DEVELOPMENT PLAN